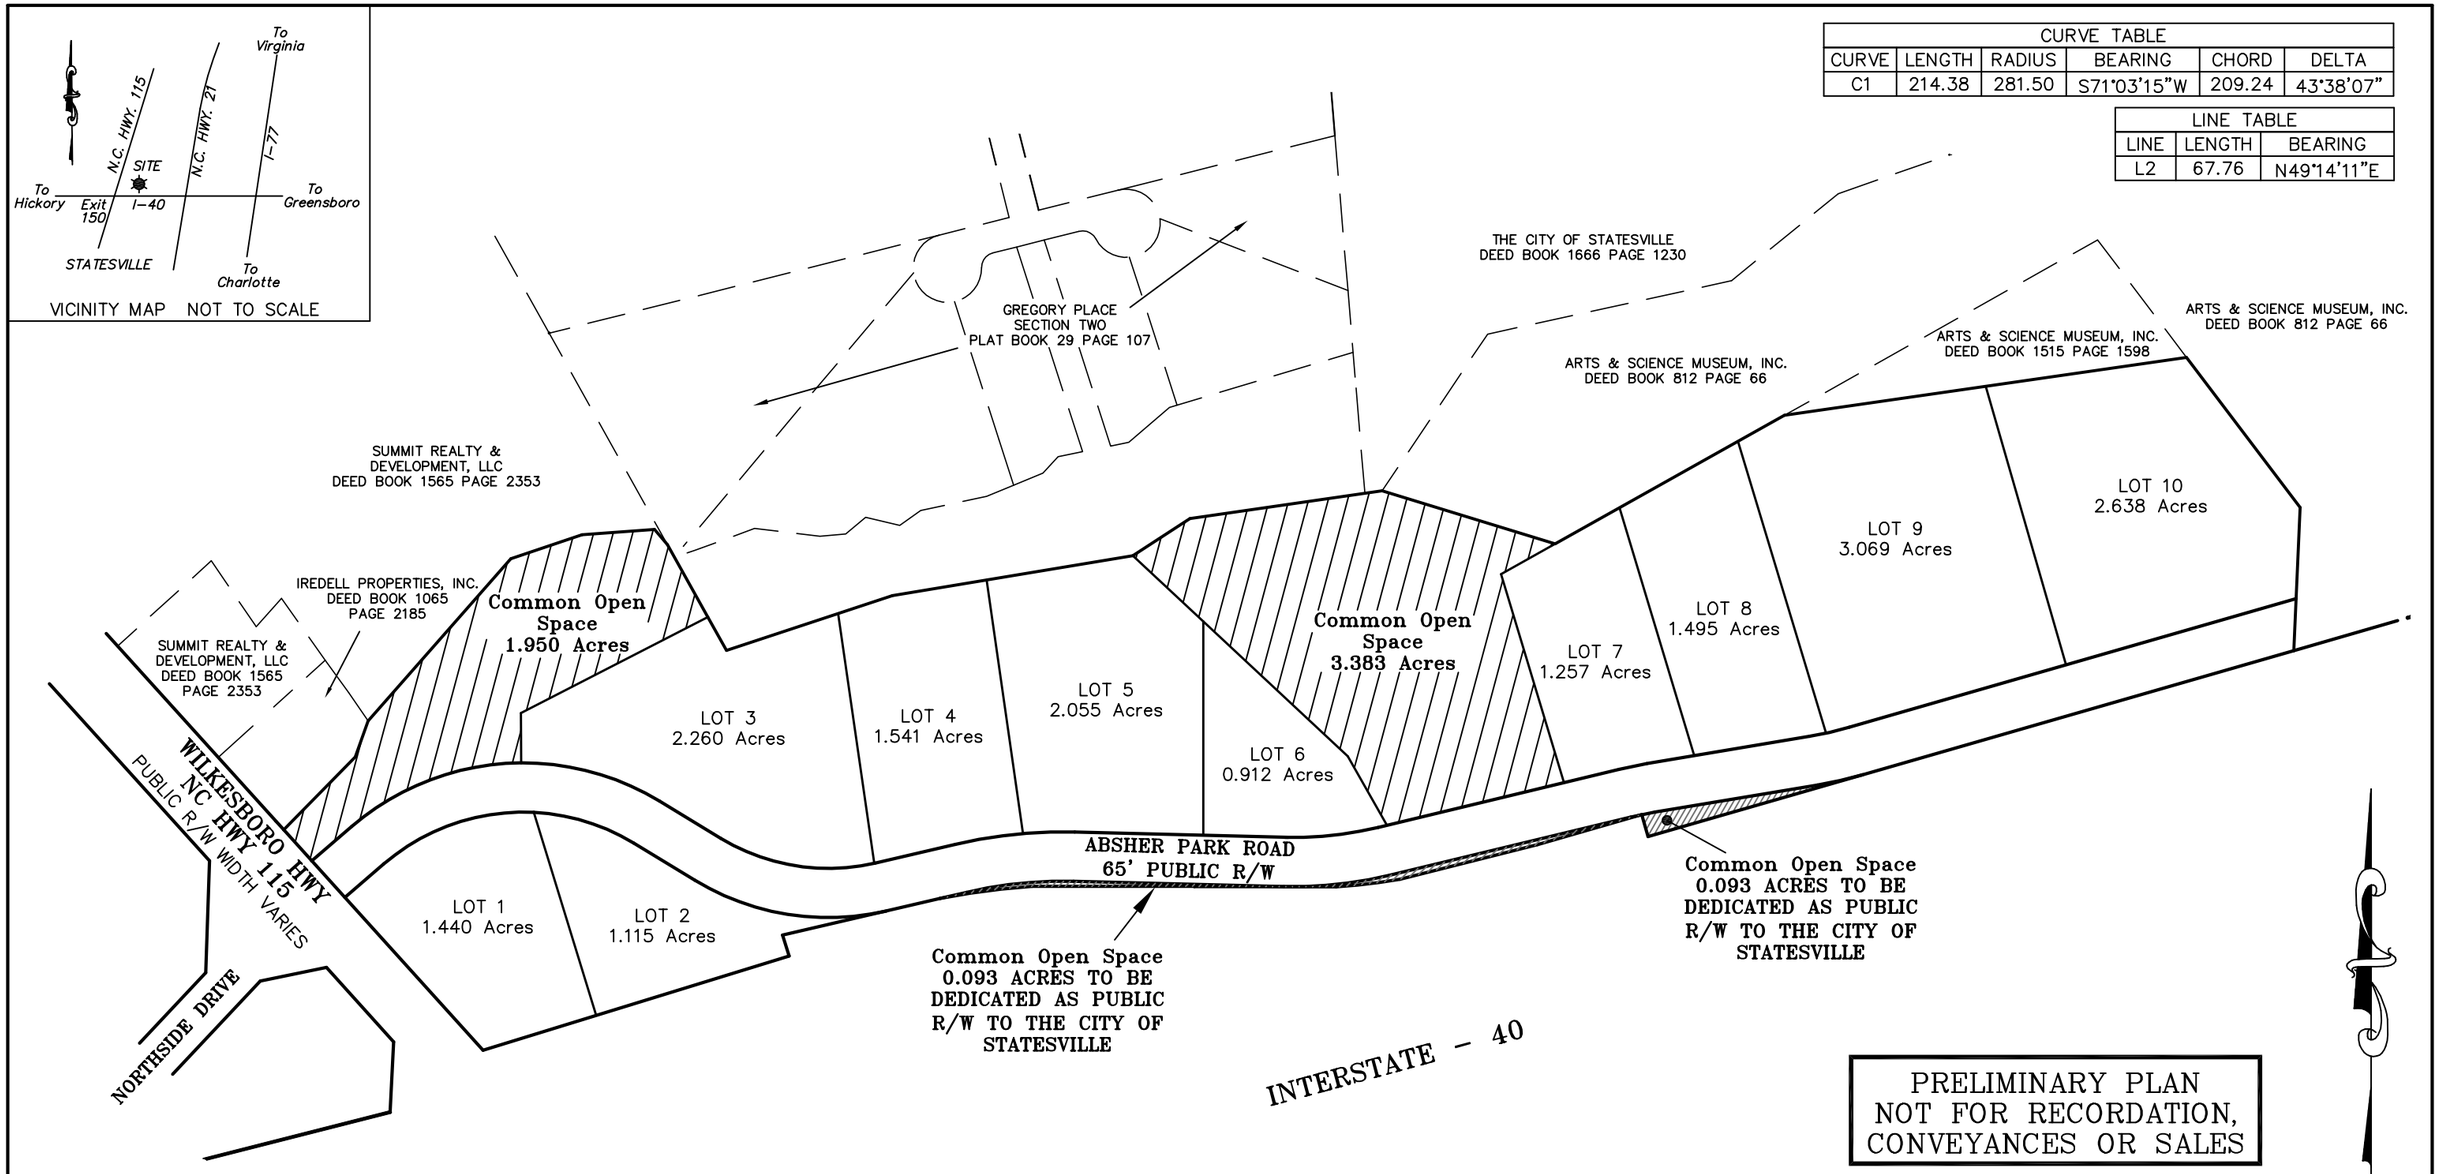

CURVE TABLE					
CURVE	LENGTH	RADIUS	BEARING	CHORD	DELTA
C1	214.38	281.50	S71°03'15"W	209.24	43°38'07"

LINE TABLE		
LINE	LENGTH	BEARING
L2	67.76	N49°14'11"E

PRELIMINARY PLAN
NOT FOR RECORDATION, CONVEYANCES OR SALES

GRAPHIC SCALE

200 0 100 200 400 800

(IN FEET)
1 inch = 200 ft.

The Absher Partnership
Common Open Space Exhibit
IREDELL COUNTY

CHAS. H. SELLS, INC.
Civil Engineering, Surveying and Planning
128 OVERHILL DR., SUITE 105
MOORESVILLE, NC 28117
PHONE: 704.662.0100
FAX: 704.662.0101
WWW.CHASHSELLS.COM

Drawn By: GHL	Date	Job No.
Surveyed by: N/A	3/20/07	066025
Checked By: JNF	Scale	Drwg. No.
File Name: 066025-LOT1 EXHIBIT	1" = 200'	1 of 1